REV	DATE	DESCRIPTION	DRW	CHK
P01	2024.11.18	Draft issue	MJ	../..

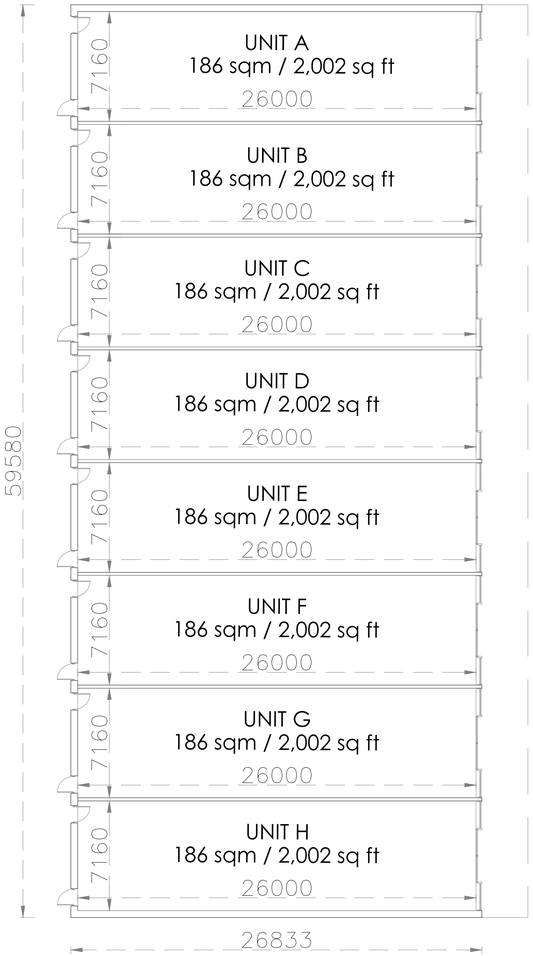

Ground Floor Plan 1:200

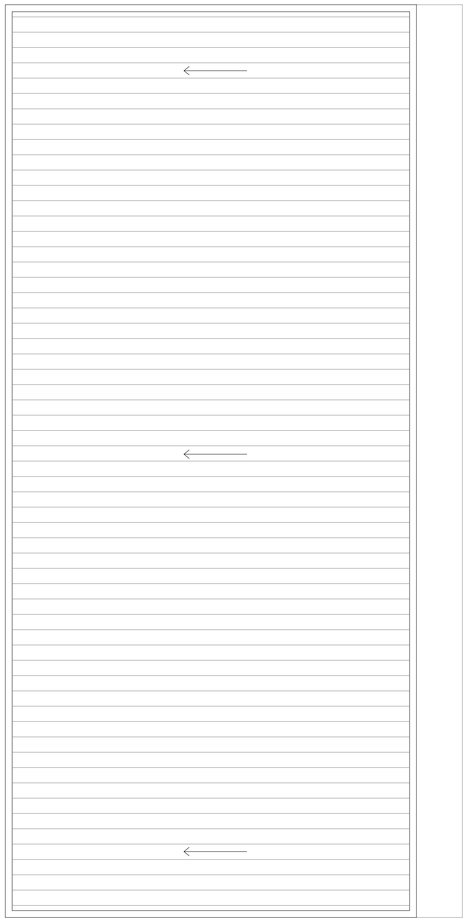

Roof Plan 1:200

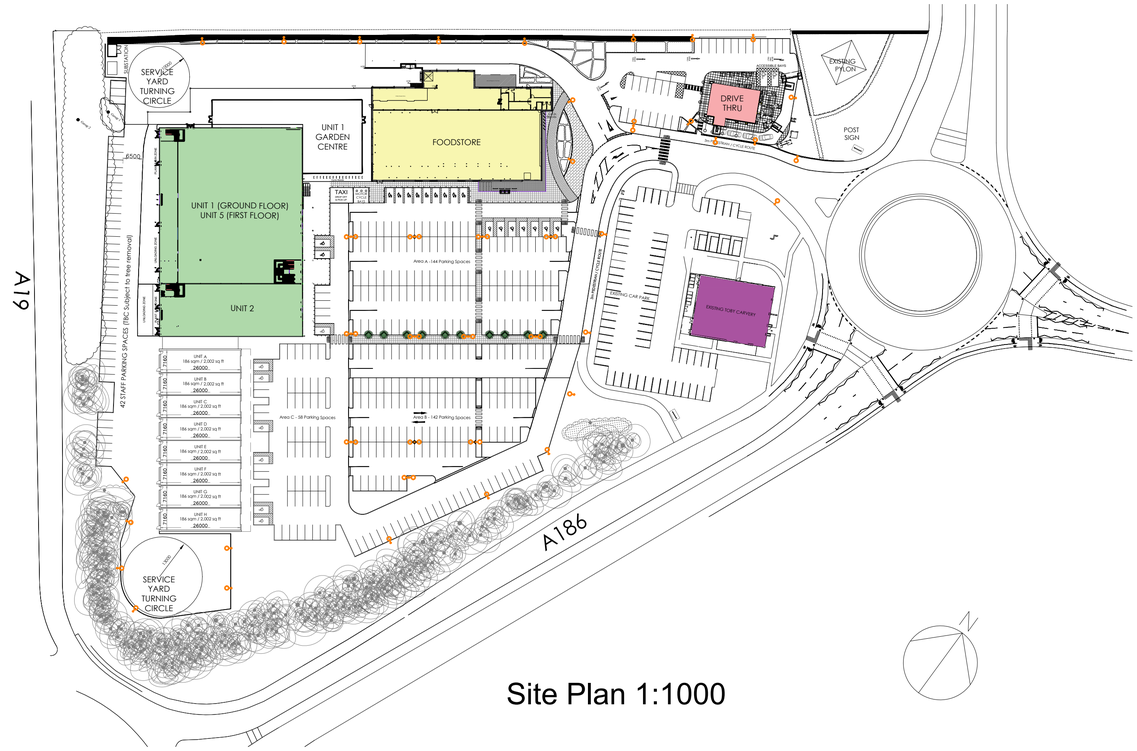

Site Plan 1:1000

Proposed Material Colours

Cladding to match existing (above 3500mm)
Grey brick work to match existing (up to 3500mm)
Dark grey window / door frames to match existing (shop front up to 3500mm)
Dark grey aluminium fascias to match existing
Dark grey roof cladding to match existing

5 degree pitch

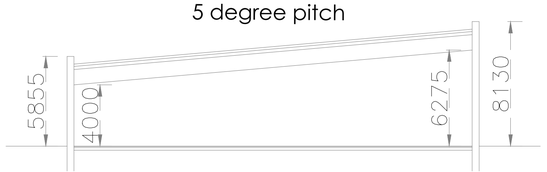

Building Section Heights 1:200

GIA Schedule

UNIT A
186 sqm / 2,002 sq ft
UNIT B
186 sqm / 2,002 sq ft
UNIT C
186 sqm / 2,002 sq ft
UNIT D
186 sqm / 2,002 sq ft
UNIT E
186 sqm / 2,002 sq ft
UNIT F
186 sqm / 2,002 sq ft
UNIT G
186 sqm / 2,002 sq ft
UNIT H
186 sqm / 2,002 sq ft

East Facing Elevation 1:200

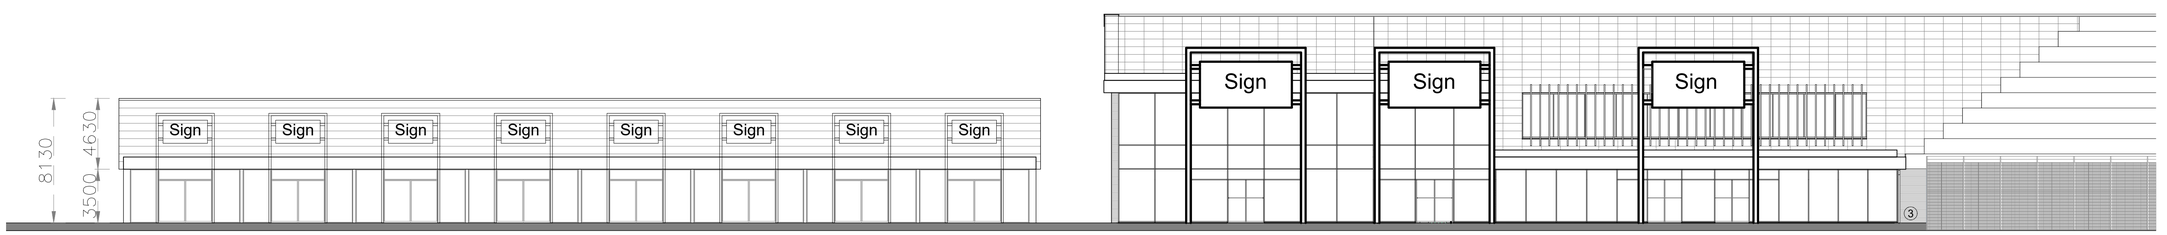

New Units

Existing Units

Client
Northumberland Estates

Project Title
Northumberland Retail Park Extension

Project Address
Northumberland Retail Park
Shiremoor
North Tyneside

Drawing Title
NRP Site Feasibility

DRAFT

Job No.	Originator	Zone	Level	Type	Role
2302	PA	XX	00	DR	A

System Classification	Drawing No.	Suitability	Revision
PM_00_00_00-0012		S3	P01

Drawn	Checked	Date	Scale	Size
MJ	..	2024.11.18	1:500	A1

Studio 303, Maling Exchange,
Hoults Yard, Walker Road,
Newcastle Upon Tyne,
NE6 2HL

One Lochrin Square,
92 Fountainbridge,
Edinburgh,
EH3 9QA

t : 0191 260 5551
e : admin@projektarchitects.com
w: www.projektarchitects.com

projekt
Architects | Construction

This drawing must not be scaled and all dimension are to be checked on site prior to work commencing. Use figured dimensions in all cases. The design and drawing are the copyright of Projekt Architects and must not be used or reproduced without permission. Any discrepancies are to be reported immediately to the Projekt Architects.
All information shown is for the purposes of planning only and is subject to obtaining the necessary statutory consents.
Copyright of Projekt Architects Ltd.